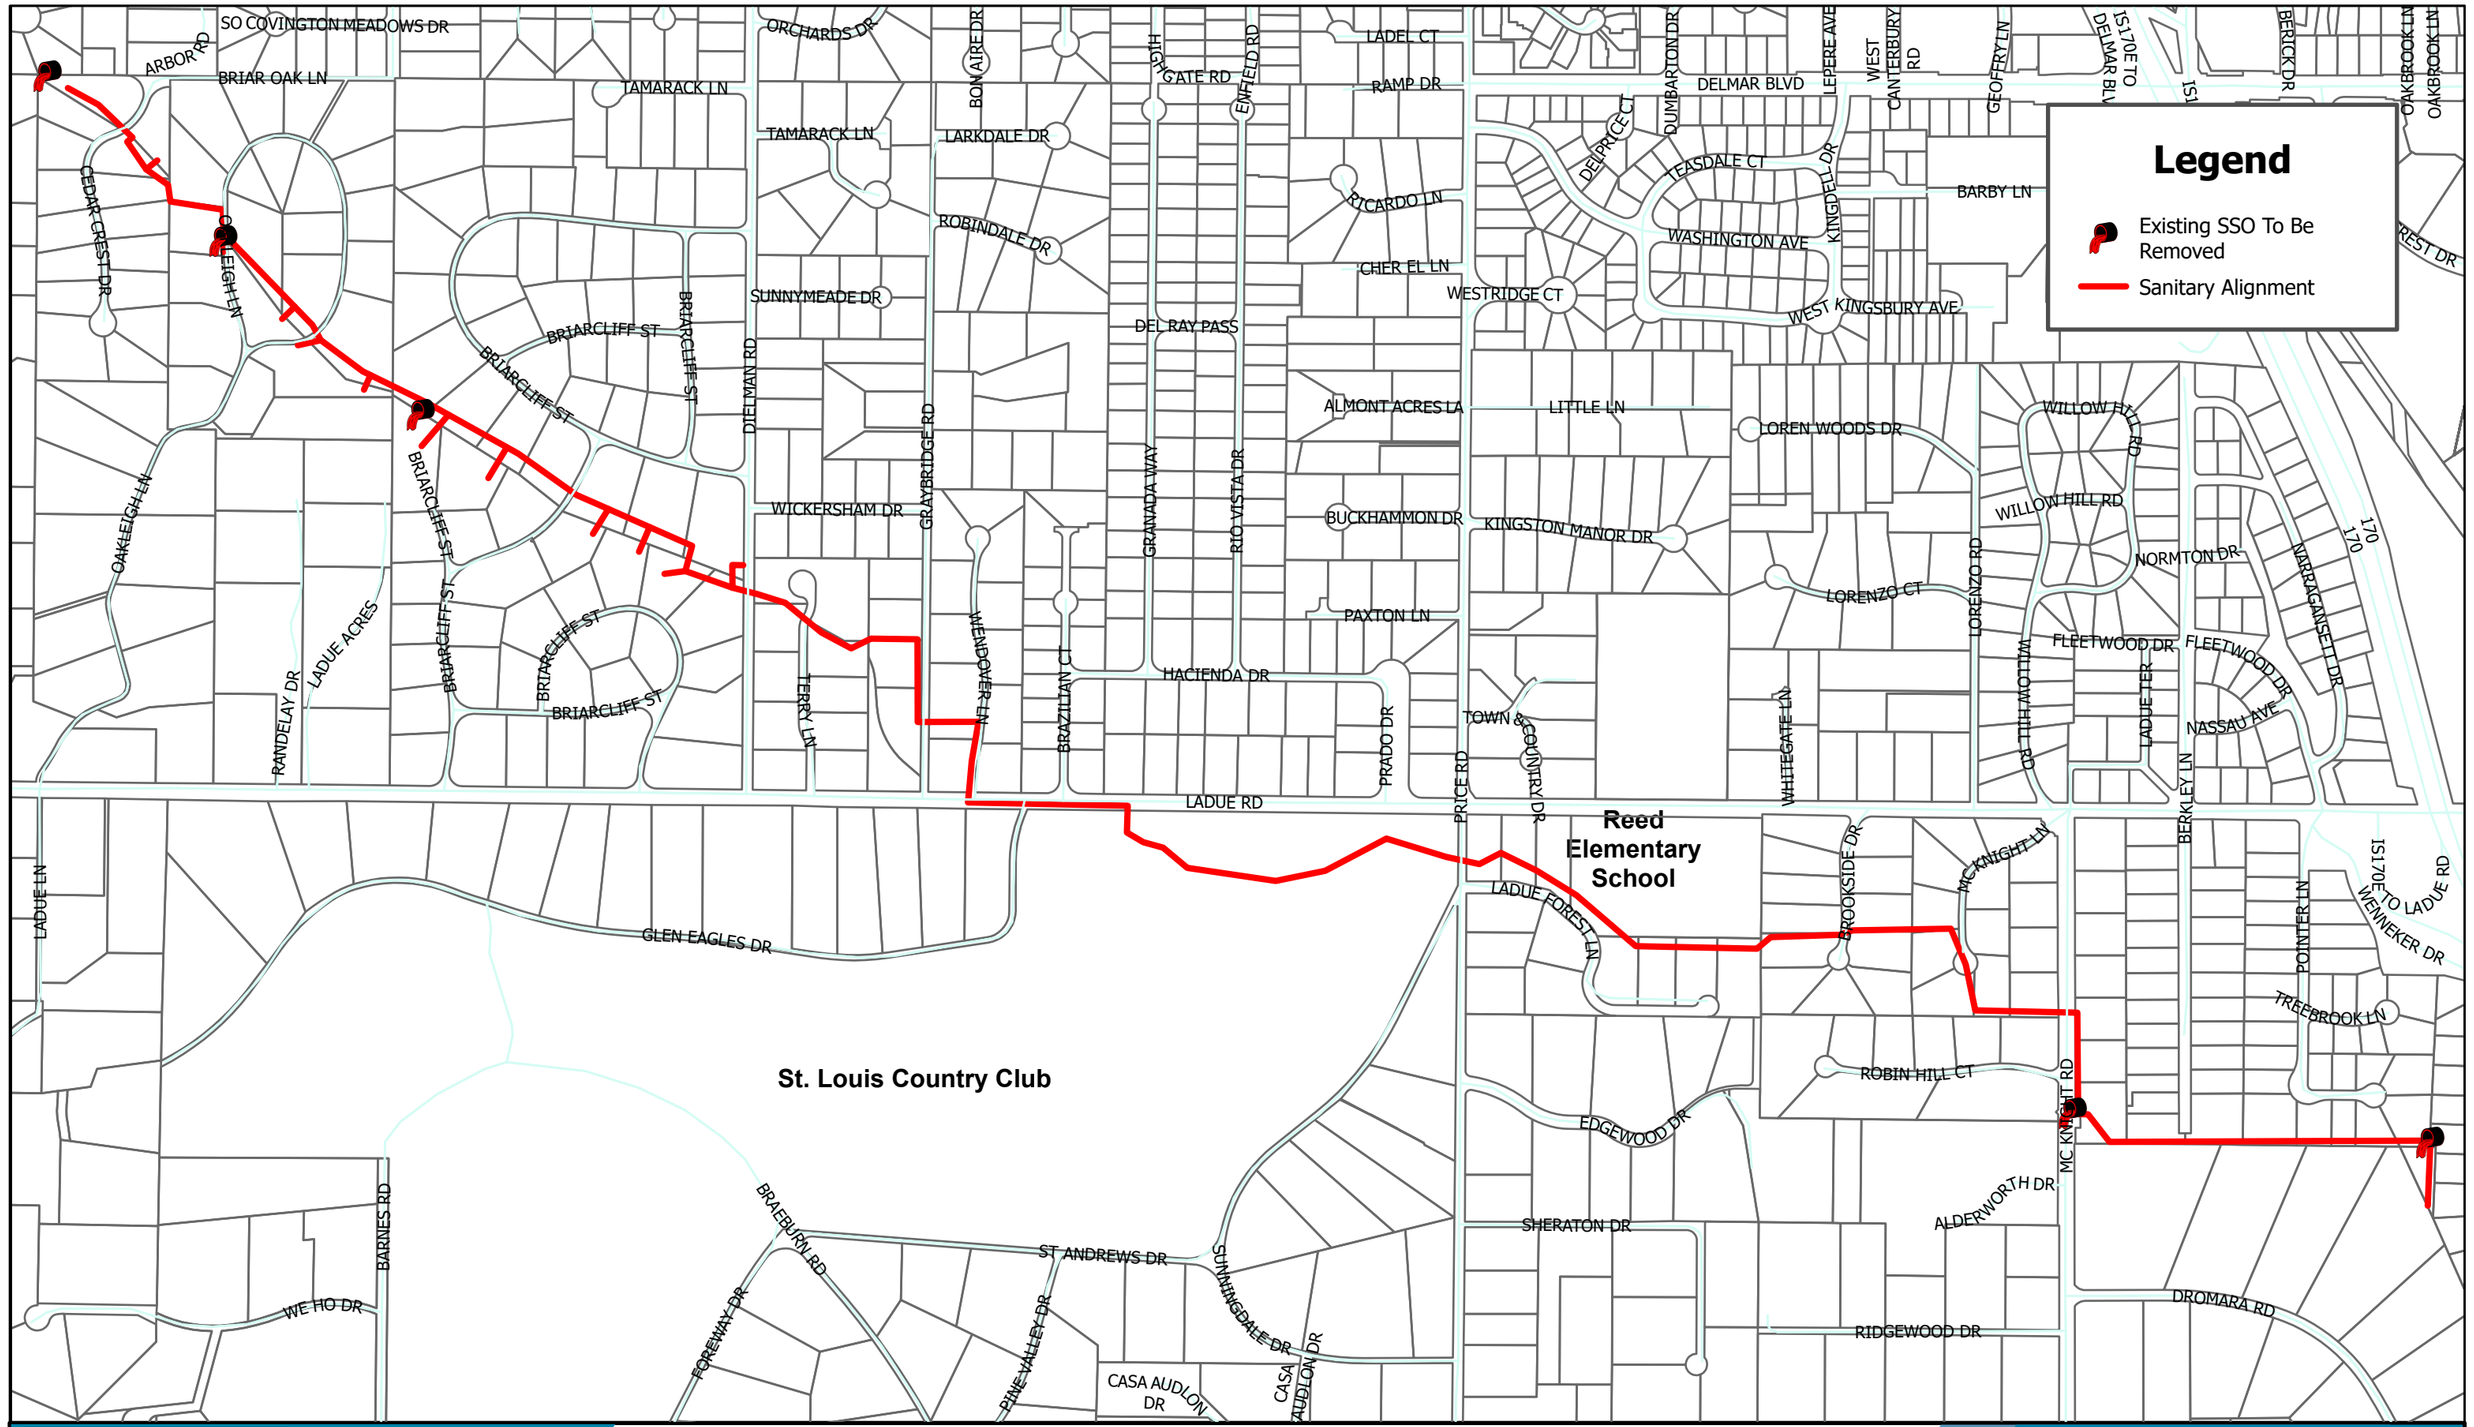

Date: 6/26/2026, 2:59 PM User Name: AMannion
File: X:\Production\FGDB\2022\522-0040\Project\Working\Staff\BC-01 and BC-02 Sanitary Relief_WebMap_2026-06-26.aprx

project clear
MSD
wastewater + stormwater

Project Map
BC-01 Phase III and BC-02 Phase II Sanitary Relief
(I-170 to Heatherwood Dr)

LOCHMUELLER GROUP